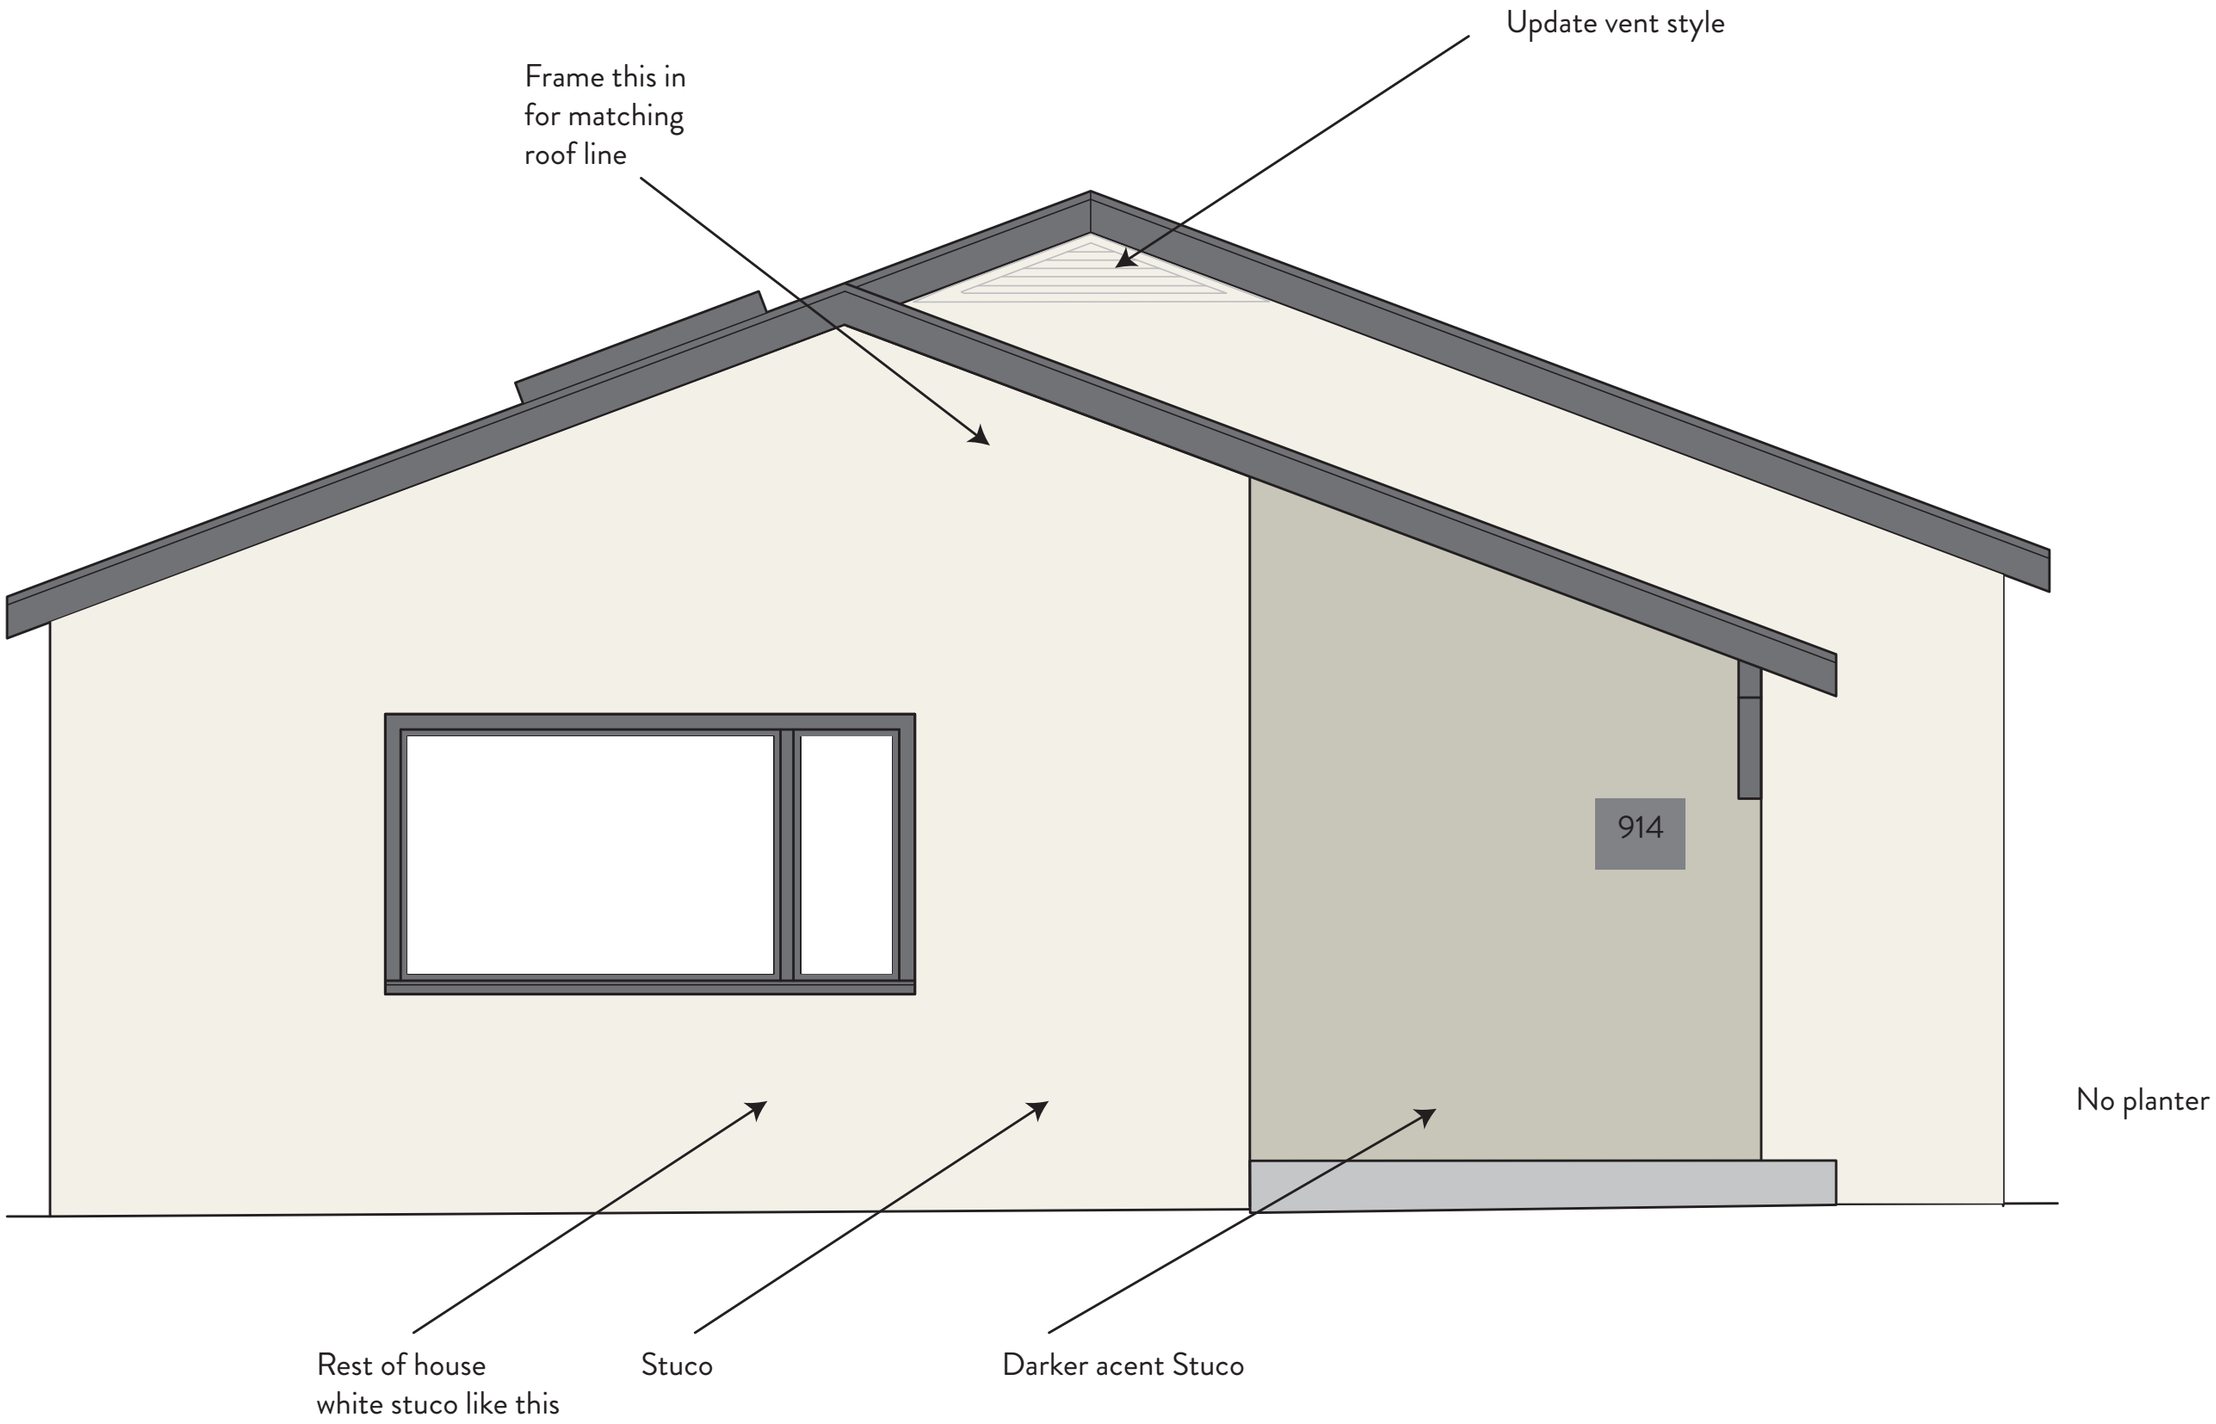
Update vent style
Frame this in
for matching
roof line
914
No planter
Rest of house
white stuco like this
Stuco
Darker acent Stuco

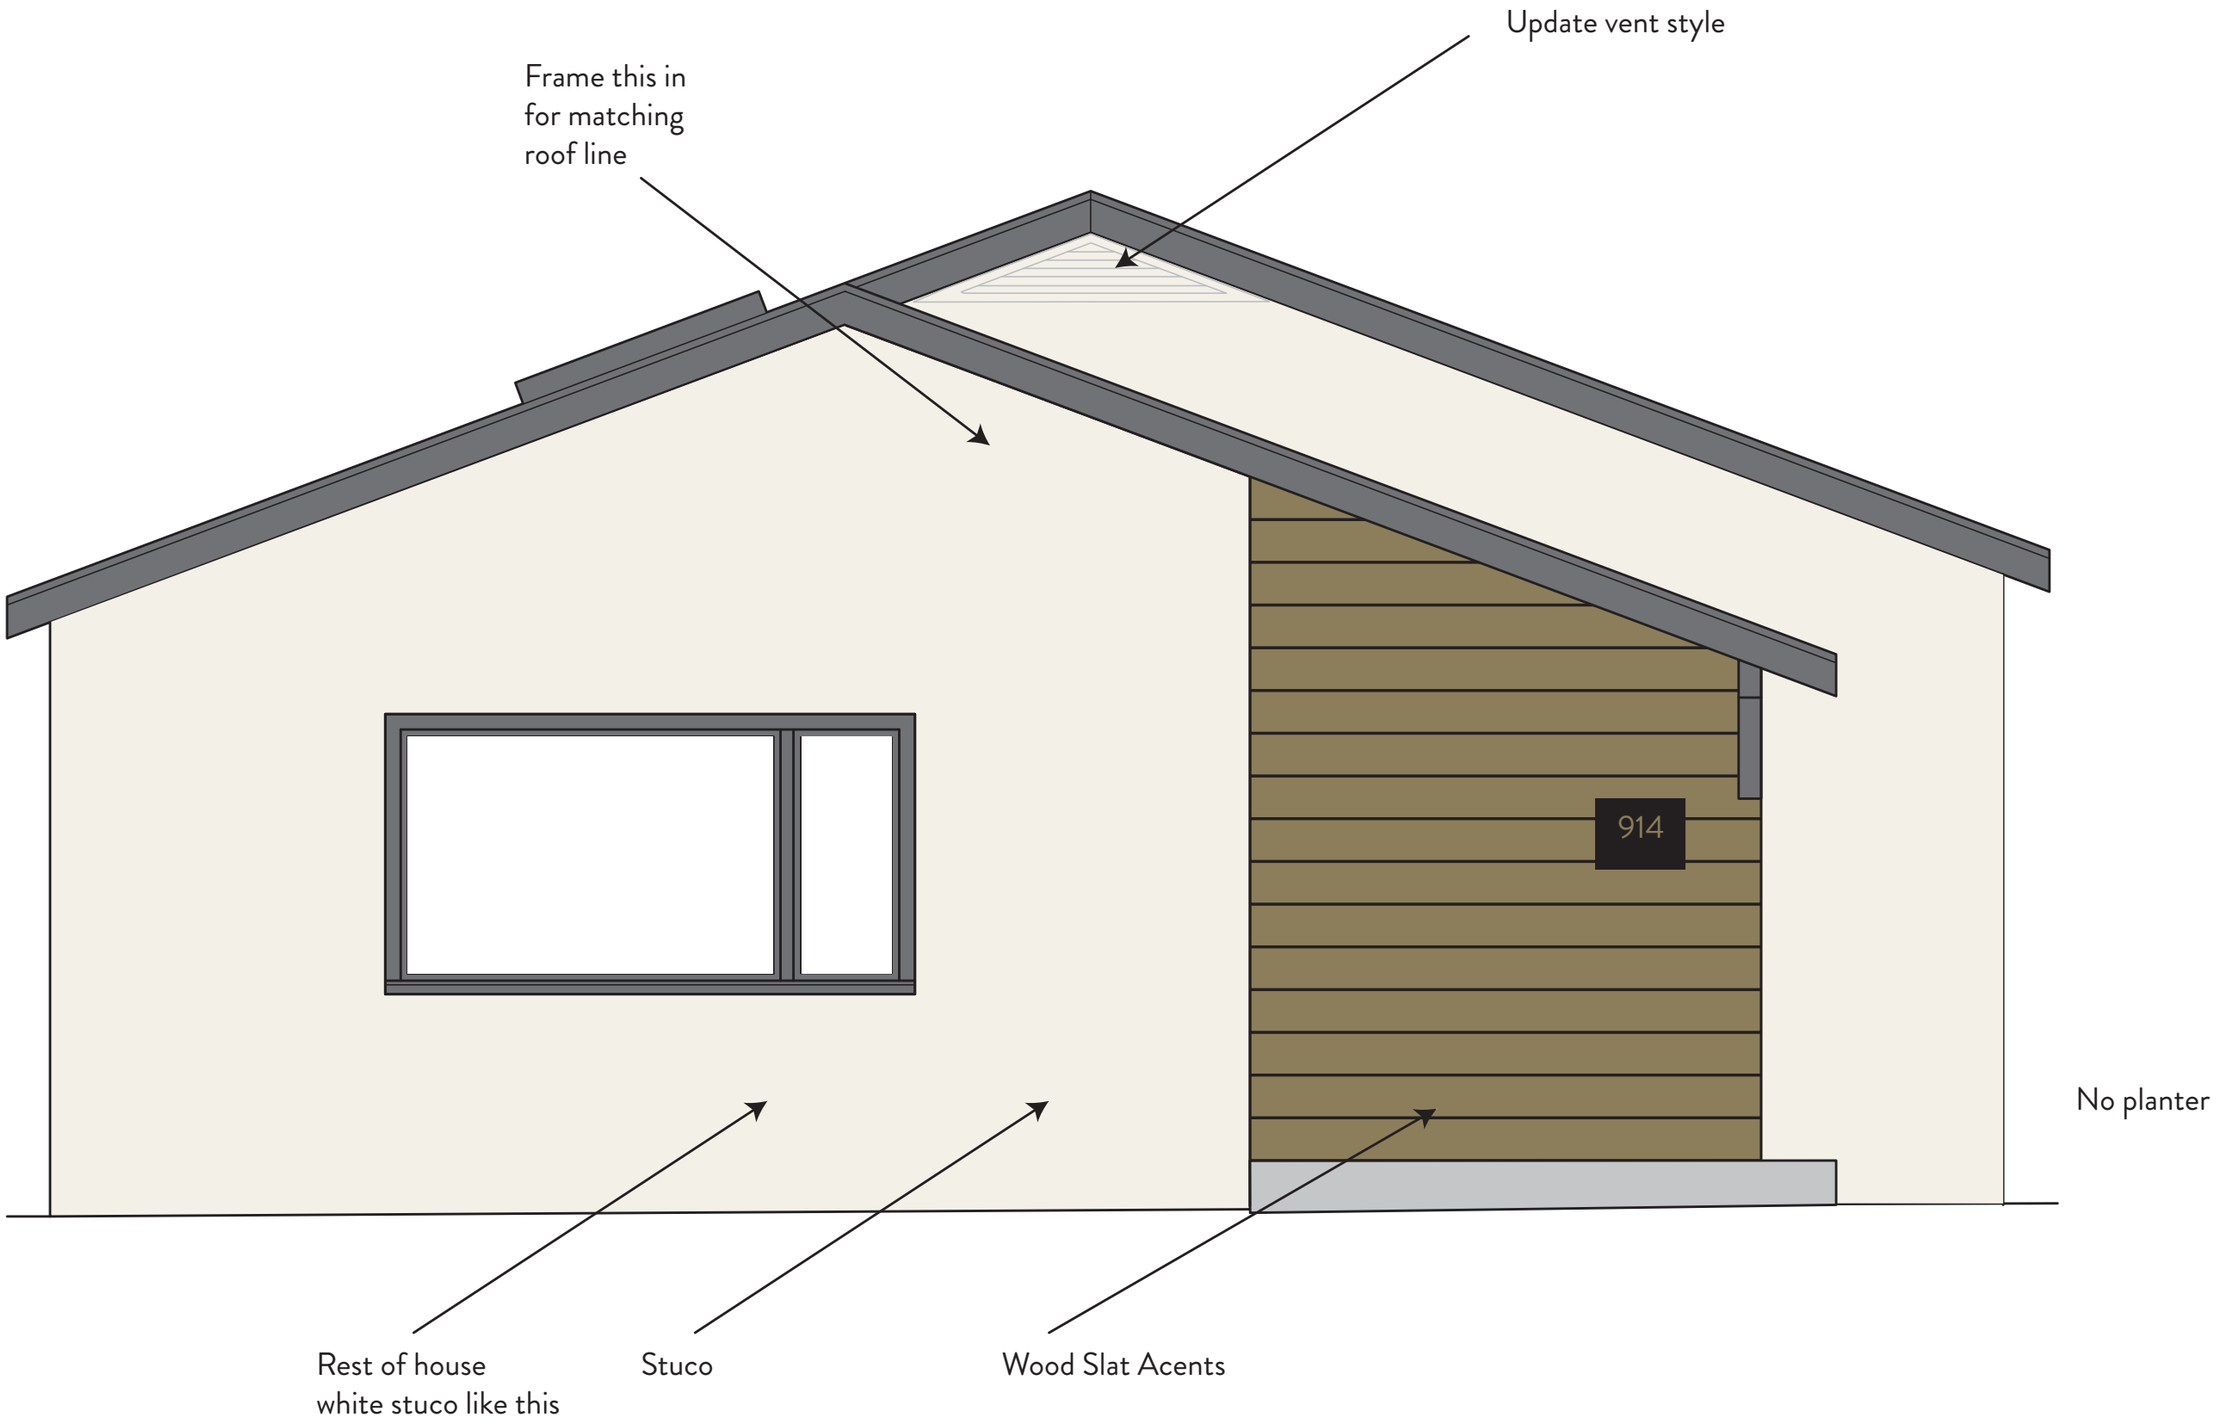
Update vent style
Frame this in
for matching
roof line
914
No planter
Rest of house
white stuco like this
Stuco
Wood Slat Acents